

D 19 — Purpose made aluminium doors

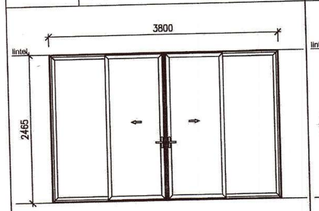


SIZE	SIZE: 3800w x 2465h
GLAZING	6mm Safety glazing (all glazing to comply with SANS 10137 & AAAMSA regulations & SAGGA guidelines (BATHRMS-Obscure glazing)
CILL	None
FINISH	Powder coated to architects specification
CAT NO.	Purpose made - double sliding door
QUANTITY	1 OF

D 21 — Purpose made aluminium doors

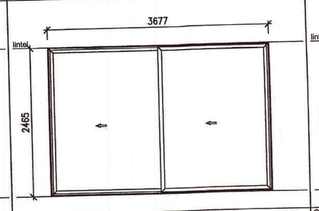


SIZE	SIZE: 3677w x 2465h
GLAZING	6mm Safety glazing (all glazing to comply with SANS 10137 & AAAMSA regulations & SAGGA guidelines (BATHRMS-Obscure glazing)
CILL	None
FINISH	Powder coated to architects specification
CAT NO.	Purpose made - double sliding pocket door
QUANTITY	1 OF

D 22 — Purpose made aluminium doors

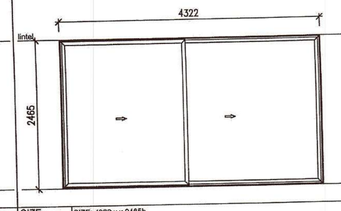


SIZE	SIZE: 4322w x 2465h
GLAZING	6mm Safety glazing (all glazing to comply with SANS 10137 & AAAMSA regulations & SAGGA guidelines (BATHRMS-Obscure glazing)
CILL	None
FINISH	Powder coated to architects specification
CAT NO.	Purpose made - double sliding pocket door
QUANTITY	1 OF

W 2 — Powderer Coated Aluminium top hung

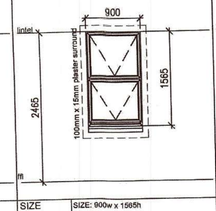


SIZE	SIZE: 900w x 1565h
GLAZING	6mm Safety glazing (all glazing to comply with SANS 10137 & AAAMSA regulations & SAGGA guidelines (BATHRMS-Obscure glazing)
CILL	Plaster cill, paint finish colour to client spec
FINISH	Powder coated to architects specification
CAT NO.	Purpose made
QUANTITY	8 OF

W 3 — Powderer Coated Aluminium top hung

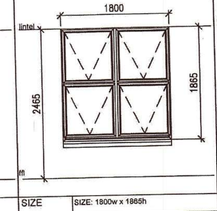


SIZE	SIZE: 1800w x 1865h
GLAZING	6mm Safety glazing (all glazing to comply with SANS 10137 & AAAMSA regulations & SAGGA guidelines (BATHRMS-Obscure glazing)
CILL	Plaster cill, paint finish colour to client spec
FINISH	Powder coated to architects specification
CAT NO.	Purpose made
QUANTITY	4 OF

W 4 — Powderer Coated Aluminium top hung

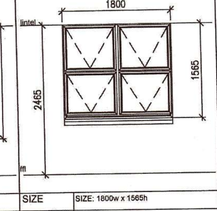


SIZE	SIZE: 1800w x 1565h
GLAZING	6mm Safety glazing (all glazing to comply with SANS 10137 & AAAMSA regulations & SAGGA guidelines (BATHRMS-Obscure glazing)
CILL	Plaster cill, paint finish colour to client spec
FINISH	Powder coated to architects specification
CAT NO.	Purpose made
QUANTITY	3 OF

W 5 — Powderer Coated Aluminium top hung

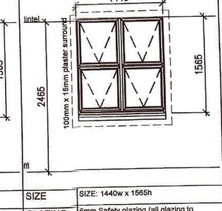


SIZE	SIZE: 1440w x 1565h
GLAZING	6mm Safety glazing (all glazing to comply with SANS 10137 & AAAMSA regulations & SAGGA guidelines (BATHRMS-Obscure glazing)
CILL	Plaster cill, paint finish colour to client spec
FINISH	Powder coated to architects specification
CAT NO.	Purpose made
QUANTITY	3 OF

W 6 — Powderer Coated Aluminium top hung

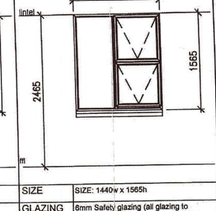


SIZE	SIZE: 1440w x 1565h
GLAZING	6mm Safety glazing (all glazing to comply with SANS 10137 & AAAMSA regulations & SAGGA guidelines (BATHRMS-Obscure glazing)
CILL	Plaster cill, paint finish colour to client spec
FINISH	Powder coated to architects specification
CAT NO.	Purpose made
QUANTITY	2 OF

W 7 — Powderer Coated Aluminium top hung

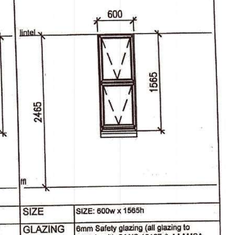

SIZE	SIZE: 600w x 1565h
GLAZING	6mm Safety glazing (all glazing to comply with SANS 10137 & AAAMSA regulations & SAGGA guidelines (BATHRMS-Obscure glazing)
CILL	Plaster cill, paint finish colour to client spec
FINISH	Powder coated to architects specification
CAT NO.	Purpose made
QUANTITY	2 OF


W 8 — Powderer Coated Aluminium window - non opening

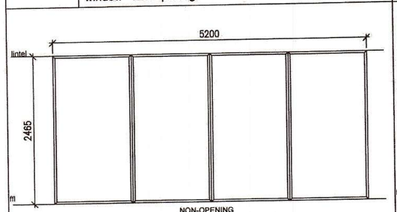

NON-OPENING

SIZE	SIZE: 5200w x 2465h
GLAZING	6mm Safety glazing (all glazing to comply with SANS 10137 & AAAMSA regulations & SAGGA guidelines (BATHRMS-Obscure glazing)
CILL	Plaster cill, paint finish colour to client spec
FINISH	Powder coated to architects specification
CAT NO.	Purpose made
QUANTITY	1 OF


W 9 — Powderer Coated Aluminium window - non opening

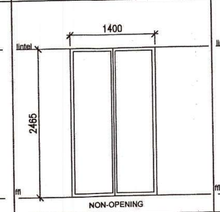

NON-OPENING

SIZE	SIZE: 1400w x 2465h
GLAZING	6mm Safety glazing (all glazing to comply with SANS 10137 & AAAMSA regulations & SAGGA guidelines (BATHRMS-Obscure glazing)
CILL	Plaster cill, paint finish colour to client spec
FINISH	Powder coated to architects specification
CAT NO.	Purpose made
QUANTITY	1 OF


W 10 — Powderer Coated Aluminium window - non opening

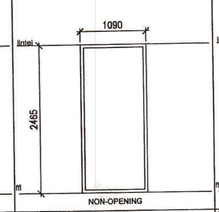

NON-OPENING

SIZE	SIZE: 1090w x 2465h
GLAZING	6mm Safety glazing (all glazing to comply with SANS 10137 & AAAMSA regulations & SAGGA guidelines (BATHRMS-Obscure glazing)
CILL	Plaster cill, paint finish colour to client spec
FINISH	Powder coated to architects specification
CAT NO.	Purpose made
QUANTITY	1 OF


W 11 — Powderer Coated Aluminium window - non opening

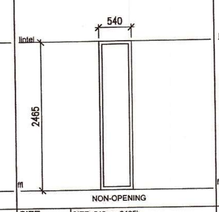

NON-OPENING


SIZE	SIZE: 540w x 2465h
GLAZING	6mm Safety glazing (all glazing to comply with SANS 10137 & AAAMSA regulations & SAGGA guidelines (BATHRMS-Obscure glazing)
CILL	Plaster cill, paint finish colour to client spec
FINISH	Powder coated to architects specification
CAT NO.	Purpose made
QUANTITY	1 OF

W 12 — Powderer Coated Aluminium double sliding

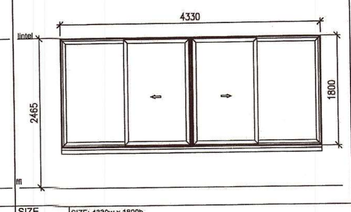


SIZE	SIZE: 4330w x 1800h
GLAZING	6mm Safety glazing (all glazing to comply with SANS 10137 & AAAMSA regulations & SAGGA guidelines (BATHRMS-Obscure glazing)
CILL	Plaster cill, paint finish colour to client spec
FINISH	Powder coated to architects specification
CAT NO.	Purpose made - double sliding
QUANTITY	1 OF

W 13 — Powderer Coated Aluminium top hung

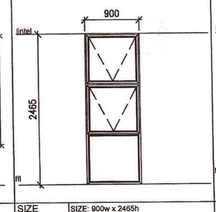


SIZE	SIZE: 900w x 2465h
GLAZING	6mm Safety glazing (all glazing to comply with SANS 10137 & AAAMSA regulations & SAGGA guidelines (BATHRMS-Obscure glazing)
CILL	Plaster cill, paint finish colour to client spec
FINISH	Powder coated to architects specification
CAT NO.	Purpose made
QUANTITY	4 OF

W 14 — Powderer Coated Non- opening

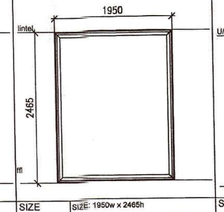


SIZE	SIZE: 1950w x 2465h
GLAZING	6mm Safety glazing (all glazing to comply with SANS 10137 & AAAMSA regulations & SAGGA guidelines (BATHRMS-Obscure glazing)
CILL	Plaster cill, paint finish colour to client spec
FINISH	Powder coated to architects specification
CAT NO.	Purpose made
QUANTITY	1 OF

W 15 — Powderer Coated Aluminium top hung

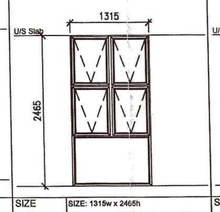


SIZE	SIZE: 1315w x 2465h
GLAZING	6mm Safety glazing (all glazing to comply with SANS 10137 & AAAMSA regulations & SAGGA guidelines (BATHRMS-Obscure glazing)
CILL	Plaster cill, paint finish colour to client spec
FINISH	Powder coated to architects specification
CAT NO.	Purpose made
QUANTITY	1 OF

W 16 — Powderer Coated Aluminium top hung

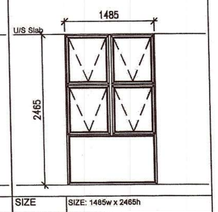


SIZE	SIZE: 1485w x 2465h
GLAZING	6mm Safety glazing (all glazing to comply with SANS 10137 & AAAMSA regulations & SAGGA guidelines (BATHRMS-Obscure glazing)
CILL	Plaster cill, paint finish colour to client spec
FINISH	Powder coated to architects specification
CAT NO.	Purpose made
QUANTITY	2 OF

W 17 — Powderer Coated Aluminium top hung

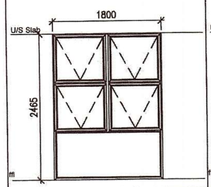


SIZE	SIZE: 1800w x 2465h
GLAZING	6mm Safety glazing (all glazing to comply with SANS 10137 & AAAMSA regulations & SAGGA guidelines (BATHRMS-Obscure glazing)
CILL	Plaster cill, paint finish colour to client spec
FINISH	Powder coated to architects specification
CAT NO.	Purpose made
QUANTITY	1 OF

W 18 — Powderer Coated Aluminium top hung

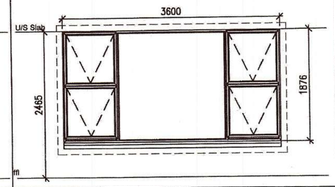


SIZE	SIZE: 3600w x 1876h
GLAZING	6mm Safety glazing (all glazing to comply with SANS 10137 & AAAMSA regulations & SAGGA guidelines (BATHRMS-Obscure glazing)
CILL	Plaster cill, paint finish colour to client spec
FINISH	Powder coated to architects specification
CAT NO.	Purpose made
QUANTITY	1 OF

W 19 — Powderer Coated Aluminium top hung

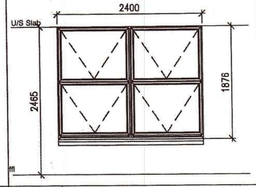


SIZE	SIZE: 2400w x 1876h
GLAZING	6mm Safety glazing (all glazing to comply with SANS 10137 & AAAMSA regulations & SAGGA guidelines (BATHRMS-Obscure glazing)
CILL	Plaster cill, paint finish colour to client spec
FINISH	Powder coated to architects specification
CAT NO.	Purpose made
QUANTITY	1 OF

W 20 — Powderer Coated Non- opening

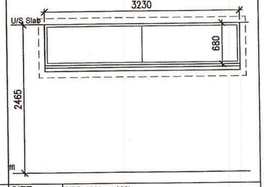


SIZE	SIZE: 3230w x 600h
GLAZING	6mm Safety glazing (all glazing to comply with SANS 10137 & AAAMSA regulations & SAGGA guidelines (BATHRMS-Obscure glazing)
CILL	Plaster cill, paint finish colour to client spec
FINISH	Powder coated to architects specification
CAT NO.	Purpose made
QUANTITY	1 OF

W 21 — Powderer Coated Non- opening

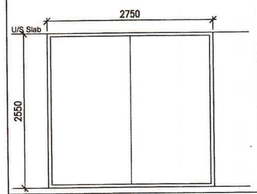


SIZE	SIZE: 2750w x 2550h
GLAZING	6mm Safety glazing (all glazing to comply with SANS 10137 & AAAMSA regulations & SAGGA guidelines (BATHRMS-Obscure glazing)
CILL	Plaster cill, paint finish colour to client spec
FINISH	Powder coated to architects specification
CAT NO.	Purpose made
QUANTITY	1 OF

W 22 — Powderer Coated Non- opening

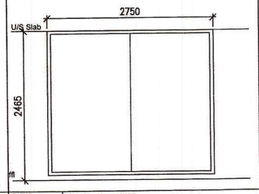

SIZE	SIZE: 2750w x 2465h
GLAZING	6mm Safety glazing (all glazing to comply with SANS 10137 & AAAMSA regulations & SAGGA guidelines (BATHRMS-Obscure glazing)
CILL	Plaster cill, paint finish colour to client spec
FINISH	Powder coated to architects specification
CAT NO.	Purpose made
QUANTITY	1 OF

W 23 — Powderer Coated Non- opening

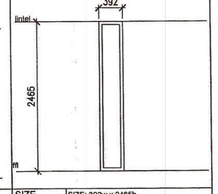

SIZE	SIZE: 392w x 2465h
GLAZING	6mm Safety glazing (all glazing to comply with SANS 10137 & AAAMSA regulations & SAGGA guidelines (BATHRMS-Obscure glazing)
CILL	Plaster cill, paint finish colour to client spec
FINISH	Powder coated to architects specification
CAT NO.	Purpose made
QUANTITY	6 OF

ALL GLAZING TO COMPLY WITH SABS 0137 & AAAMSA REGULATIONS AND SAGGA GUIDELINES

ALL SIZES TO BE CHECKED ON SITE, BY WINDOW MANUFACTURE PRIOR TO ANY QUOTE, MANUFACTURE OR INSTALLATION

ALL IRON MONGREY TO LATER SPECIFICATION AS PER CLIENT REQUIREMENTS

REFER TO PLANS AND ELEVATIONS FOR HANDINESS OF WINDOWS AND DOORS

NOTE
CERTAIN WINDOWS AND DOORS WILL REQUIRE DESIGN INPUT FROM THE FABRICATOR TO MAKE THE BEST USE OF THE STANDARD GLASS SIZES - MULIANS TO BE APPLIED

NOTES:

1. all levels, dimensions and positions to be checked and verified before any work is commenced.
2. figured dimensions to be taken in preference to scaled dimensions
3. these architectural drawings are to be read in conjunction with engineers and consultants drawings, where applicable.
4. care to be taken when excavating for new work, all existing pipes, cables, etc. exposed to be pointed out to client and/or architect, who shall advise necessary action to be taken
5. all work to be in accordance with good and accepted local building practice.
6. all building by-laws, health and fire requirements to be strictly adhered to.
7. any discrepancies must be reported to the architect immediately.
8. all building work to conform to national building regulations.

DRAINAGE

1.All drainage and plumbing work to comply with SANS 10400
2.I.E's or manholes at all bends and junctions and also at changes in direction in soil and waste pipes
3.All soil/waste pipes under building to be encased in 6:3:1 concrete min. 150mm thick to local authority's approval.
4.All waste fittings,floor outlets and gully's to have deep reseal traps.
5.All waste pipes and junctions to be fully accessible for cleaning /repair.
6.All pipes in concrete to be sleeved.
7.All G.V.P's to extend min.200mm above window head.
8.Manholes to be 900mmx900mm with hard burnt stock brick walls with double seal cast iron covers.
9.Unvented drains not to exceed 6000mm in length.
10.W.C's to be 100mm diameter soil pipe.
11.Wash hand basins to be 50mm diameter waste pipes with deep seal traps.
12.Basins/showers/cleaners sinks and s/s sinks to be 50mm ø waste pipes with deep seal traps.
13.Gully's grease traps and floor drains too be 100mm ø cast iron with deep re-seal traps.
14.Vent valves to waste fittings as requested.
15.All drain pipes to have min. fall 1:40

ELECTRICAL

1.All electrical installations to comply with SANS 10400

BRICK NOTES

1.Brickwork to have "BRICKFORCE" every 5 courses unless otherwise indicated.
2.Soldier courses every 7 courses unless otherwise indicated.

VENTILATION

1.All ventilation to comply with SANS 10400
2.All habitable areas and toilets to be either naturally or mechanically cross ventilated.

Area Schedule

SITE	752,00 sqm
NEW GROUND FLOOR	67,94 sqm
NEW TRIPPLE GARAGE	63,34sqm
NEW DOUBLE TANDEM GARAGE	73,39sqm
NEW GARDEN STORE	4,09 sqm
NEW COVERED PATIO	53,90 sqm
NEW STAFF QUARTERS	23,36 sqm
NEW GROUND FLOOR TOTAL	286,02 sqm
NEW FIRST FLOOR	261,63 sqm
LESS DOUBLE VOLUME	14,42 sqm
NEW COV. PATIO 1	12,37 sqm
NEW COV. PATIO 2	48,13 sqm
NEW OPEN PATIO 1	35,82 sqm
NEW FIRST FLOOR TOTAL	343,52 sqm
NEW SECOND FLOOR	293,53sqm
LESS DOUBLE VOLUME	14,42 sqm
NEW 2ND/3RD BALCONY (OPEN)	8,47 sqm
NEW GUEST BALCONY (OPEN)	17,67 sqm
NEW MAIN BED BALCONY (OPEN)	13,98 sqm
NEW SECOND FLOOR TOTAL	319,23 sqm
TOTAL AREA HOUSE	948,77 sqm
PERMITTED COVERAGE	–
ACTUAL COVERAGE	374,08 sqm
ACTUAL COVERAGE	49,75%
AREA CONSIDERED FOR F.A.R.	646,46 sqm
ACTUAL F.A.R.	0.86

NOTE : ENGINEERING
ALL STEELWORK SPECIFICATIONS, FIXING DETAILS, QUANTITY AND PLACING OF STRUCTURAL MEMBERS TO ENGINEERS DETAILING

ALL CAST AND STRUCTURAL CONCRETE SLABS, WALLS AND BEAMS, THEIR SPECIFICATIONS AND DETAILS TO ENGINEERS DETAILING

NATIONAL BUILDING REGULATIONS and BUILDING STANDARDS AMENDMENT ACT, 1995 Section 14 (2A)

I, _____
as Owner / Authorised representative

ACCEPT THE FOLLOWING CONDITIONS

AN OBLIGATION BY THE DESIGNER OF THE PREFABRICATED TIMBER ROOF STRUCTURE WILL BE SUBMITTED TO COUNCIL PRIOR TO THE ERECTION OF THE THE TRUSSES.

A CLEARANCE CERTIFICATE WILL BE SUBMITTED BY THE DESIGNER PRIOR TO THE ISSUE OF AN OCCUPANCY CERTIFICATE

Signed _____ Date _____

APPOINTED ENGINEER:
ENGINEERS' STAMP.

ENGINEERS' SIGNATURE: _____
PROFESSIONAL NUMBER _____

This stamp serves to confirm that I have had sight of the drawings related to this project and understand the scope of work required

SANS 10400 PART XA COMPLIANCE
Building Occupancy Classification – H4 Climatic Zone – 1 (Johannesburg)

The deemed-to-satisfy requirements which confirms compliance with the functional regulations have been met in relation to the following :

1. Hot water supply – refer to roof plan
The hot water is produced using a heat pump system. The heat pumps to be fitted to existing geysers – all to manufacturer's specifications and details.
All exposed pipes to and from the heating system to be insulated. This insulation to be protected from the elements as well achieve the minimum required R-value as pre-scibed in Table 13 of section 4.5.2.5 of SANS 204:2011.

2. Orientation – This is a new house. The orientation is North East facing by virtue of the site orientation.

3. Fenestration – refer to the window and door schedule for the relevant information

4. Floors – under floor or under finish heating has not been allowed for.

5. External walls – The envelope is a double skin masonry wall with no cavity – plastered on the external and plastered on the internal.

6. Roof assembly – to achieve the required minimum R-value of 3.7 m2.K/M the following have been taken into consideration for :
PITCHED ROOF ASSEMBLY (22° – 45° with a horizontal ceiling)
Basic roof assembly consisting of roof tiles
air space and plasterboard ceiling.....0.40 m2.K/M
Reflective foil laminate.....0.75 m2.K/M
Flexible polyester fibre blanket combining a 100mm layer and a 40mm layer to achieve a total R-value....3.08 m2.K/M
TOTAL R-value 4.23 m2.K/M

7. Air Leakage (AL) – the properties of the following elements in the envelope to be of such a design so as to minimize the air infiltration :
Ceiling voids – joint between wall plate and roof to be sealed
External doors– these must be fitted with a foam, a compressible rubber strip or a fibrous seal
– external opening swing doors to be fitted with a draught proofing device at the bottom of each leaf

DEVELOPMENT PLANNING AND URBAN MANAGEMENT
BUILDING CONTROL OFFICER
RECOMMENDED FOR APPROVAL
2017 -07- 31
APPROVED
ON BEHALF OF CITY OF JOHANNESBURG
REF No. 2017-04-0649 BCO 580 COJ

STRUBENS RIDGE ESTATE
Wilhelmina Avenue, Allensnek Ext 21, Roodepoort
Director Signature
C.R Beaven Director Signature
Date

PLANS ADMISSIBLE
C.K. Ackermann

Carel Ackermann
5 Karreetr Wilropark
Tel/Fax 011 7645365
Cell 0825777387
Reg. No. ST0003

29/11/16

2	CHANGES AS PER CLIENT ISSUED FOR PRESENTATION	21/11/16 GMT
1	ISSUED FOR PRESENTATION	14/11/16 GMT
	revision	date by

owner's signature

emastudio
architectural design
ELEKTRA MICHAEL PrArch 21163
Postnet Suite 150,
Private bag x1
Edenglen 1613
TEL: 082 927 2397
Fax: 086 565 9499
e-mail: elektra@emastudio.co.za

S G LOMBAARD PR ENG
ECSA 950443
Mobile: 083 657 3007
Tel: 012-653 4630
9-12-16

Project Description
PROPOSED NEW RESIDENCE FOR MR. LAMBRAKIS
ON STAND 705
ALLEN'S NEK EXT. 21
ADDRESS : WILHELMINA AVENUE

Drawing Description
WORKING DRAWING
WINDOW AND DOOR SCHEDULE
SANS 10400 XA COMPLIANCE
CEILING DETAILS

scale	drawn
N.T.S. 1:5	GMT
revision 2 / date 08 - 11 - 2016	checked
job no.	drawing no. SOLL1116/8

FENESTRATION - COMPLIANCE WITH SANS 10400 XA:2011 (Part X - Environmental Sustainability Part XA - Energy Usage in Buildings)

Climatic Zone	1 - Johannesburg	Classification of Occupancy	H4	Windows open and close - Building has Natural Environmental Control

Total net floor area = Ground floor (101.96m²) + First Floor (231.61m²) + Second Floor (237.86m²) = 571.43m²
Total area of fenestration in the envelope = Windows (133.08m²) + Doors (87.27m²) = 220.36m²
Total area of fenestration divided by net floor area = 38.56%
The percentage of fenestration to net floor area exceeds the maximum 15% requirement and therefore a rational design must be completed by a competent person as defined in SANS 10400-XA:2011








Window assumption will be determined by a specialist energy efficiency company







Required Conductance for ground floor = Nett Area (101.96m²) x Cu constant climatic zone 1 (1.2) = 122.35
Actual aggregate conductance for the ground floor = N/A
Required SHGC for ground floor = Nett Area (101.96m²) x Cshgc constant climatic zone 1 (0.15) = 15.29
Actual aggregate SHGC for the ground floor = N/A

Required Conductance for first floor = Nett Area (231.61m²) x Cu constant climatic zone 1 (1.2) = 277.93
Actual aggregate conductance for the first floor = N/A
Required SHGC for first floor = Nett Area (231.61m²) x Cshgc constant climatic zone 1 (0.15) = 34.74
Actual aggregate SHGC for the first floor = N/A

Required Conductance for second floor = Nett Area (237.86m²) x Cu constant climatic zone 1 (1.2) = 285.43
Actual aggregate conductance for the seond floor = 252.38
Required SHGC for second floor = Nett Area (237.86m²) x Cshgc constant climatic zone 1 (0.15) = 35.67
Actual aggregate SHGC for the second floor = N/A

THESE WINDOWS AND DOORS EITHER HAVE NO GLAZING OR DO NOT AFFECT THE HABITABLE ENVELOPE

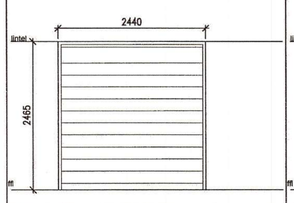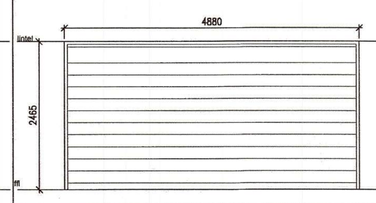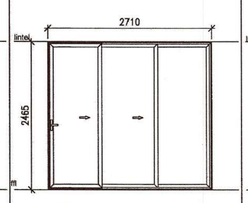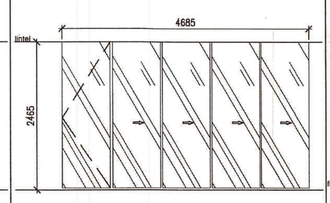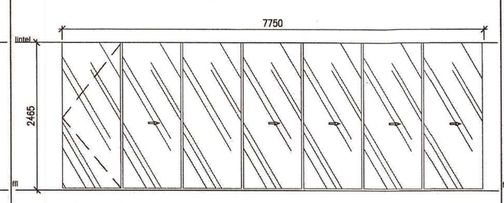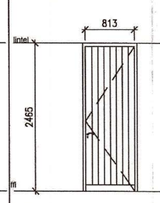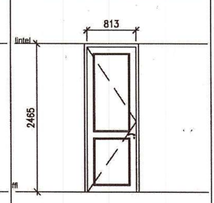D 1	Automated slatted sectional steel garage door	D 2	Automated slatted sectional steel garage door	D 4	Purpose made aluminium doors	D 7	Sliding/stacking frameless patio door	D 8	Sliding/stacking frameless patio door	D 9	Timber frame vertical slatted ext. timber door	D 10	Timber frame internal timber door
													
SIZE	SIZE: 2440w x 2465h	SIZE	SIZE: 4880w x 2465h	SIZE	SIZE: 3960w x 3145h	SIZE	SIZE: 4685w x 2465h	SIZE	SIZE: 7750w x 2465h	SIZE	SIZE: 813w x 2465h	SIZE	SIZE: 813w x 2465h
GLAZING	None	GLAZING	None	GLAZING	6mm Safety glazing (all glazing to comply with SANS 10137 & AAAMSA regulations & SAGGA guidelines (BATHRMS-Obscure glazing)	GLAZING	To be specified by the appointed contractor	GLAZING	To be specified by the appointed contractor	GLAZING	None	GLAZING	None
CILL	None	CILL	None	CILL	None	CILL	None	CILL	None	CILL	None	CILL	None
FINISH	Powder Coated - Client to choose a colour	FINISH	Powder Coated - Client to choose a colour	FINISH	Powder coated to architects specification	FINISH	Clear glass	FINISH	Clear glass	FINISH	To architects specification	FINISH	To architects specification
CAT NO.	Purpose made	CAT NO.	Purpose made	CAT NO.	Purpose made - triple sliding door	CAT NO.	Purpose made	CAT NO.	Purpose made	CAT NO.	Purpose made	CAT NO.	Purpose made
QUANTITY	1 OF	QUANTITY	2 OF	QUANTITY	1 OF	QUANTITY	1 OF	QUANTITY	1 OF	QUANTITY	3 OF	QUANTITY	15 OF

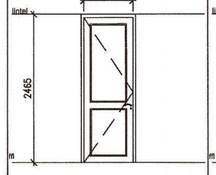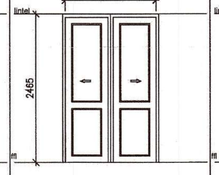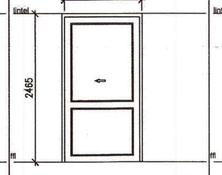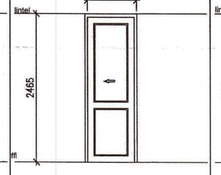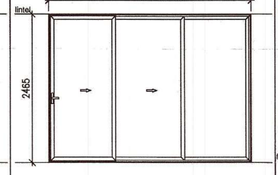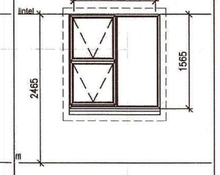D 11	Timber frame internal timber door	D 12	Timber frame internal sliding timber door	D 13	Timber frame internal sliding timber door	D 14	Timber frame internal sliding timber door	D 20	Purpose made aluminium doors	W 1	Powderer Coated Aluminium top hung
											
SIZE	SIZE: 813w x 2465h	SIZE	SIZE: 1500w x 2465h	SIZE	SIZE: 1280w x 2465h	SIZE	SIZE: 813w x 2465h	SIZE	SIZE: 3960w x 3145h	SIZE	SIZE: 1350w x 1565h
GLAZING	None	GLAZING	None	GLAZING	None	GLAZING	None	GLAZING	6mm Safety glazing (all glazing to comply with SANS 10137 & AAAMSA regulations & SAGGA guidelines (BATHRMS-Obscure glazing)	GLAZING	6mm Safety glazing (all glazing to comply with SANS 10137 & AAAMSA regulations & SAGGA guidelines (BATHRMS-Obscure glazing)
CILL	None	CILL	None	CILL	None	CILL	None	CILL	None	CILL	Plaster cill, paint finish colour to client spec
FINISH	To architects specification	FINISH	To architects specification	FINISH	To architects specification	FINISH	To architects specification	FINISH	Powder coated to architects specification	FINISH	Powder coated to architects specification
CAT NO.	Purpose made - CLASS B FIRE DOOR	CAT NO.	Purpose made - double pocket door	CAT NO.	Purpose made - pocket door	CAT NO.	Purpose made - pocket door	CAT NO.	Purpose made - triple sliding door	CAT NO.	Purpose made
QUANTITY	2 OF	QUANTITY	2 OF	QUANTITY	1 OF	QUANTITY	4 OFF	QUANTITY	1 OF	QUANTITY	1 OF

COMPLIANCE

THE SHGC AND CONDUCTANCE DOES NOT COMPLY REGARDLESS OF THE MOST SEVERE GLAZING PERMUTATIONS BEING USED.

THE SOLUTION WILL BE TO HAVE THE BUILDING HOLLISTICALY ASSESSED BY AN ENERGY SPECIALIST COMPANY.

NOTE : ENGINEERING
ALL STEELWORK SPECIFICATIONS, FIXING DETAILS, QUANTITY AND PLACING OF STRUCTURAL MEMBERS TO ENGINEERS DETAILING

ALL CAST AND STRUCTURAL CONCRETE SLABS, WALLS AND BEAMS, THEIR SPECIFICATIONS AND DETAILS TO ENGINEERS DETAILING

NATIONAL BUILDING REGULATIONS and BUILDING STANDARDS AMENDMENT ACT, 1995 Section 14 (2A)

I, _____
as Owner / Authorised representative

ACCEPT THE FOLLOWING CONDITIONS

AN OBLIGATION BY THE DESIGNER OF THE PREFABRICATED TIMBER ROOF STRUCTURE WILL BE SUBMITTED TO COUNCIL PRIOR TO THE ERECTION OF THE TRUSSES.

A CLEARANCE CERTIFICATE WILL BE SUBMITTED BY THE DESIGNER PRIOR TO THE ISSUE OF AN OCCUPANCY CERTIFICATE

Signed _____ Date _____








APPOINTED ENGINEER:
ENGINEERS' STAMP.

ENGINEERS' SIGNATURE: _____

PROFESSIONAL NUMBER _____

This stamp serves to confirm that I have had sight of the drawings related to this project and understand the scope of work required

THESE WINDOWS AND DOORS WILL AFFECT THE HABITABLE ENVELOPE - THEIR SPECIFICATIONTO BE DETERMINED BY AN ENERGY EFFICIENCY SPECIALIST

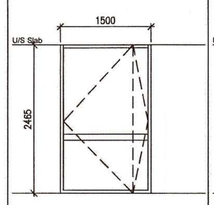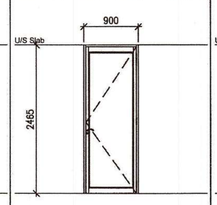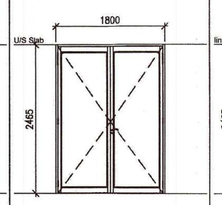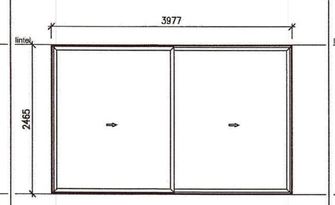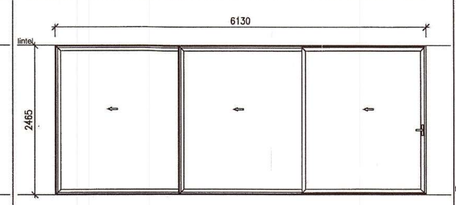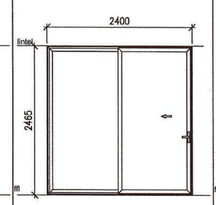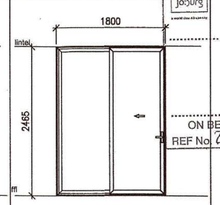D 3	Purpose made aluminium doors	D 5	Purpose made aluminium doors	D 6	Purpose made aluminium doors	D 15	Purpose made aluminium doors	D 16	Purpose made aluminium doors	D 17	Purpose made aluminium doors	D 18	Purpose made aluminium doors
													
SIZE	SIZE: 1500w x 2550h	SIZE	SIZE: 900w x 2465h	SIZE	SIZE: 1800w x 2465h	SIZE	SIZE: 3960w x 2465h	SIZE	SIZE: 6130w x 3145h	SIZE	SIZE: 2400w x 2465h	SIZE	SIZE: 1800w x 2465h
GLAZING	6mm Safety glazing (all glazing to comply with SANS 10137 & AAAMSA regulations & SAGGA guidelines (BATHRMS-Obscure glazing)	GLAZING	6mm Safety glazing (all glazing to comply with SANS 10137 & AAAMSA regulations & SAGGA guidelines (BATHRMS-Obscure glazing)	GLAZING	6mm Safety glazing (all glazing to comply with SANS 10137 & AAAMSA regulations & SAGGA guidelines (BATHRMS-Obscure glazing)	GLAZING	6mm Safety glazing (all glazing to comply with SANS 10137 & AAAMSA regulations & SAGGA guidelines (BATHRMS-Obscure glazing)	GLAZING	6mm Safety glazing (all glazing to comply with SANS 10137 & AAAMSA regulations & SAGGA guidelines (BATHRMS-Obscure glazing)	GLAZING	6mm Safety glazing (all glazing to comply with SANS 10137 & AAAMSA regulations & SAGGA guidelines (BATHRMS-Obscure glazing)	GLAZING	6mm Safety glazing (all glazing to comply with SANS 10137 & AAAMSA regulations & SAGGA guidelines (BATHRMS-Obscure glazing)
CILL	None	CILL	None	CILL	None	CILL	None	CILL	None	CILL	None	CILL	None
FINISH	Powder coated to architects specification	FINISH	Powder coated to architects specification	FINISH	Powder coated to architects specification	FINISH	Powder coated to architects specification	FINISH	Powder coated to architects specification	FINISH	Powder coated to architects specification	FINISH	Powder coated to architects specification
CAT NO.	Purpose made - pivot	CAT NO.	Purpose made - single door	CAT NO.	Purpose made - double door	CAT NO.	Purpose made - double sliding pocket door	CAT NO.	Purpose made - triple sliding stacking door	CAT NO.	Purpose made - sliding door	CAT NO.	Purpose made - sliding door
QUANTITY	1 OF	QUANTITY	2 OF	QUANTITY	1 OF	QUANTITY	1 OF	QUANTITY	1 OFF	QUANTITY	2 OF	QUANTITY	2 OF

29/11/16

DEVELOPMENT PLANNING AND URBAN MANAGEMENT
BUILDING CONTROL OFFICER
RECOMMENDED FOR APPROVAL
2017 -07- 31
APPROVED
ON BEHALF OF CITY OF JOHANNESBURG
REF No 2017-08-0649 BCO 580 COJ

PLANS ADMISSIBLE
K Ackermann

S G LOMBAARD PR ENG
ECSA 950443
Mobile: 083 657 3007
Tel: 012-653 4630
9-12-16

Carel Ackermann
2 Kareestr Wilropark
Tel/Fax 011 7645365
Cell 0825777387
Reg. No. ST0003

STRUBENS RIDGE
•ESTATE•
Wilhelmina Avenue, Allensnek Ext 21, Roodepoort

S.M. LOMBAARD — Director — Signature
C.R. Beaven — Director — Signature
05/12/2016 — Date

NOTES:
1. all levels, dimensions and positions to be checked and verified before any work is commenced.
2. figured dimensions to be taken in preference to scaled dimensions
3. these architectural drawings are to be read in conjunction with engineers and consultants drawings, where applicable.
4. care to be taken when excavating for any work, of existing pipes, cables, etc. exposed to be pointed out to client and/or architect, who shall advise necessary action to be taken
5. all work to be in accordance with good and accepted local building practice.
6. all building by-laws, health and fire requirements to be strictly adhered to.
7. any discrepancies must be reported to the architect immediately.
8. all building work to conform to national building regulations.

DRAINAGE
1.All drainage and plumbing work to comply with SANS 10400
2.I.E's or manholes at all bends and junctions and also at changes in direction in soil and waste pipes
3.All soil/waste pipes under building to be encased in 6:3:1 concrete min. 150mm thick to local authority's approval.
4.All waste fittings,floor outlets and gully's to have deep reseal traps.
5.All waste pipes and junctions to be fully accessible for cleaning /repair.
6.All pipes in concrete to be sleeved.
7.All O.V.P's to extend min.2000mm above window head.
8.Manholes to be 900mmx900mm with hard burnt stock brick walls with double seal cast iron covers.
9.Unvented drains not to exceed 6000mm in length.
10.W.C's to be 100mm diameter soil pipe.
11.Wash hand basins to be 50mm diameter waste pipes with deep seal traps.
12.Basins/showers/cleaners sinks and s/s sinks to be 50mm ø waste pipes with deep seal traps.
13.Gully's grease traps and floor drains too be 100mm ø cast iron with deep re-seal traps.
14.Vent valves to waste fittings as requested.
15.All drain pipes to have min. fall 1:40

ELECTRICAL
1.All electrical installations to comply with SANS 10400

BRICK NOTES
1.Brickwork to have "BRICKFORCE" every 5 courses unless otherwise indicated.
2.Soldier courses every 7 courses unless otherwise indicated.

VENTILATION
1.All ventilation to comply with SANS 10400
2.All habitable areas and toilets to be either naturally or mechanically cross ventilated.

Area Schedule

SITE	752,00 sqm
NEW GROUND FLOOR	67,94 sqm
NEW TRIPPLE GARAGE	63,34sqm
NEW DOUBLE TANDEM GARAGE	73,39sqm
NEW GARDEN STORE	4,09 sqm
NEW COVERED PATIO	53,90 sqm
NEW STAFF QUARTERS	23,36 sqm
NEW GROUND FLOOR TOTAL	286,02 sqm
NEW FIRST FLOOR	261,63 sqm
LESS DOUBLE VOLUME	14,42 sqm
NEW COV. PATIO 1	12,37 sqm
NEW COV. PATIO 2	48,13 sqm
NEW OPEN PATIO 1	35,82 sqm
NEW FIRST FLOOR TOTAL	343,52 sqm
NEW SECOND FLOOR	293,53sqm
LESS DOUBLE VOLUME	14,42 sqm
NEW 2ND/3RD BALCONY (OPEN)	8,47 sqm
NEW GUEST BALCONY (OPEN)	17,67 sqm
NEW MAIN BED BALCONY (OPEN)	13,98 sqm
NEW SECOND FLOOR TOTAL	319,23 sqm
TOTAL AREA HOUSE	948,77 sqm
PERMITTED COVERAGE	–
ACTUAL COVERAGE	374,08 sqm
ACTUAL COVERAGE	49,75%
AREA CONSIDERED FOR F.A.R.	646,46 sqm
ACTUAL F.A.R.	0.86

2	CHANGES AS PER CLIENT ISSUED FOR PRESENTATION	21/11/16	GMT
1	ISSUED FOR PRESENTATION	14/11/16	GMT
	revision	date	by


owner's signature

emastudio
architectural design
ELEKTRA MICHAEL PrArch 21163
Postnet Suite 150,
Private bag x1
Edenglen 1613
TEL: 082 927 2397
Fax: 086 565 9499
e-mail: elektra@emastudio.co.za

Project Description
PROPOSED NEW RESIDENCE FOR
MR. LAMBRAKIS
ON STAND 705
ALLEN'S NEK EXT. 21
ADDRESS : WILHELMINA AVENUE


Drawing Description
WORKING DRAWING
WINDOW AND DOOR SCHEDULE

scale	drawn
N.T.S.	GMT
revision 2	date 08 - 11 - 2016
checked	
job no.	drawing no. SOLL1116/7

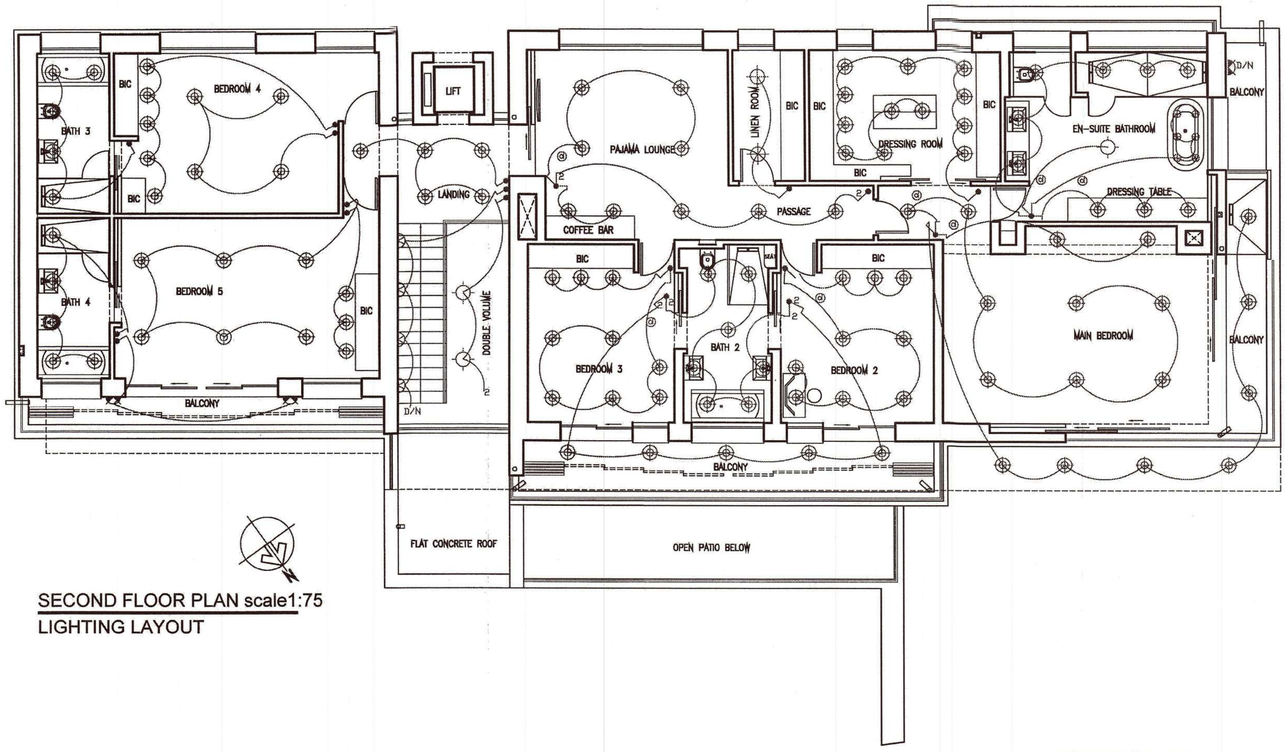

SECOND FLOOR PLAN scale1:75
LIGHTING LAYOUT

HOT WATER SUPPLY FROM 150 lt GEYSER MOUNTED ON THE WALL UNDER THE SLAB ABOVE NO HEAT PUMP - ELECTRICAL SUPPLY

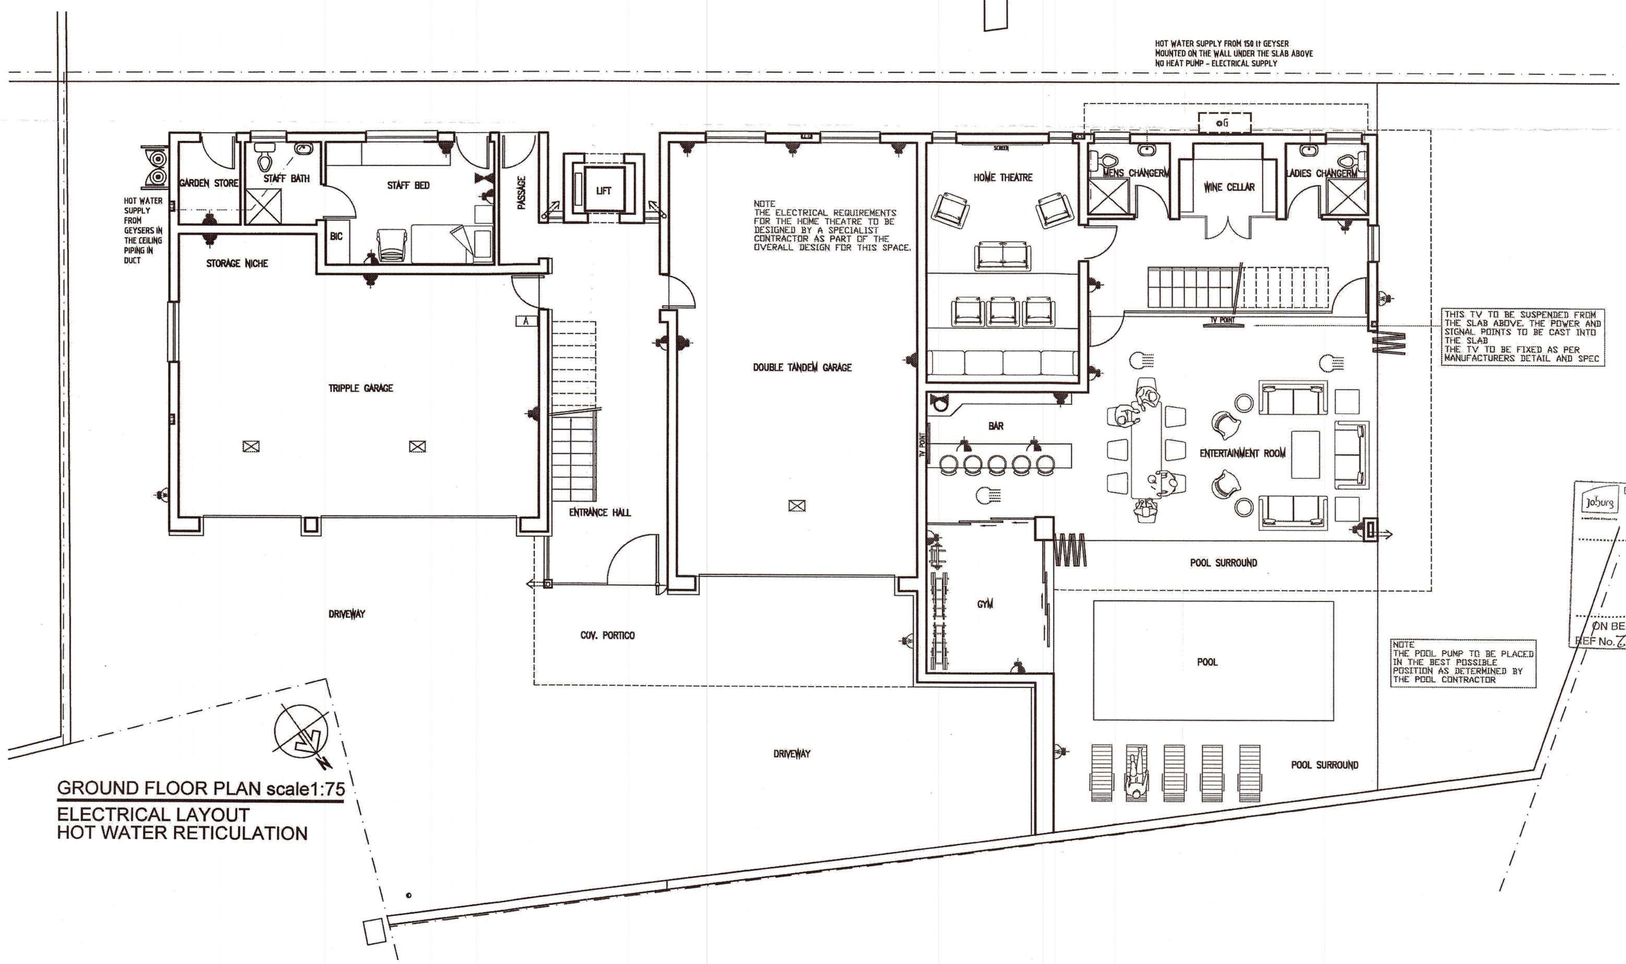

GROUND FLOOR PLAN scale1:75
ELECTRICAL LAYOUT
HOT WATER RETICULATION

ELECTRICAL & LIGHTING LEGEND

	DISTRIBUTION BOARD 1500mm ABOVE FLOOR LEVEL
	SINGLE 15 AMP PLUGPOINT 340mm ABOVE FFL
	DOUBLE 15 AMP PLUGPOINT 340mm ABOVE FLOOR LEVEL
	SINGLE 15 AMP PLUGPOINT 1050mm ABOVE FFL
	DOUBLE 15 AMP PLUGPOINT 1050mm ABOVE FFL
	SINGLE 15 AMP WATERPROOF PLUGPOINT 340mm ABOVE FLOOR LEVEL
	PENDANT CEILING LIGHT FITTING
	1500mm DOUBLE TUBE FLUORESCENT LIGHT FITTING
	86mm DIA GROUND MOUNTED LED LIGHT FITTING
	SURFACE MOUNTED CEILING LIGHT FITTING
	RECESSED LOW VOLTAGE LED LIGHT
	WALL MOUNTED LIGHT FITTING - REFER TO PLAN FOR HEIGHTS ABOVE FINISHED FLOOR LEVEL
	WALL MOUNTED WATERPROOF LIGHT FITTING - HEIGHT TO BE DETERMINED ON SITE
A	SECURITY SYSTEM KEYPAD
	LIGHT SWITCH 1000mm ABOVE FLOOR LEVEL
	SWITCH WITH DIMMER 1800mm ABOVE THE FLOOR LEVEL
2	TWO-WAY LIGHT SWITCH 1000mm ABOVE FLOOR LEVEL
	BRICK LIGHT @ 340mm ABOVE THE FLOOR LEVEL
S.P.	SPOT LIGHT- to be on motion sensor as well as switched
EXH	AIRFLOW EXHAUST FAN
	HEATED TOWEL RAIL POINT
	BATHROOM SHAVER POINT
	CEILING MOUNTED SPEAKER POINT FROM SOUND SYSTEM
	WALL MOUNTED SPEAKER POINT FROM SOUND SYSTEM
P	POOL LIGHT - POSITION TO BE DETERMINED ON SITE
	TV SOCKET HEIGHT TO BE DETERMINED ON SITE ALLOW FOR DSTV/SATELITE CONNECTION
T1	TELEPHONE SOCKET 340mm ABOVE FLOOR LEVEL
T2	TELEPHONE SOCKET 950mm ABOVE FLOOR LEVEL
D	DATA SOCKET
	OVEN CONNECTION ALL STOVES TO BE GAS/LECTRIC
	CONNECTION TO STOVE WITH 15 AMP PLUG POINT 1800mm ABOVE FLOOR LEVEL FOR COOKER HOOD UNIT
	INTERCOM FROM FRONT GATE, MAIN HOUSE AND STAFF
G	ISOLATOR FOR GEYSERS, HEAT PUMPS ETC.
TR	ISOLATOR FOR HEATED TOWEL RAILS.
D/N	DAY / NIGHT SWITCH
	POWER POINT IN ROOF FOR GARAGE DOORS
	COUNTER MOUNTED POWER POINT FLOOR MOUNTED POWER POINT
D/N	DAY / NIGHT SWITCH
	CEILING MOUNTED TRACK WITH SPOT LIGHTS
	UNDER CABINET LIGHT
u.f.h.	UNDERFLOOR HEATING
	UNDERFLOOR THERMOSTAT @ 855MM ABOVE FFL
G	GARDEN SPIKE/BOLLARD
	POWER POINT IN ROOF FOR ROLLER SHUTTER DOORS

NOTES:
Owner to confirm all light fittings.
Owner to clear all electical and lighting layouts
Kitchen contractor to confirm electical and lighting points
Contractor to supply boxes in ceiling
All low voltage light fittings must be connected separately with own transformer.
All external lights specified to be on day/night switches are to be switched as well
Electrical contractor to liaise with specialists
* security, home automation, TV and audio, data network and heat pump for geysers before installation of any conduits.

DEVELOPMENT PLANNING AND URBAN MANAGEMENT
BUILDING CONTROL OFFICE
RECOMMENDED FOR APPROVAL
2017 -07- 31
APPROVED
ON BEHALF OF CITY OF JOHANNESBURG
REF No. 2017/07/0049 BCO 580 COJ

S G LOMBAARD PR ENG
ECSA 950443
Mobile: 083 657 3007
Tel: 012-653 4630
9-12-16

STRUBENS RIDGE
•ESTATE•
Wilhelmina Avenue, Allensnek Ext 21, Roodepoort
S. M. Lambrakis — Director — Signature
C.K. Ackermann — Director — Signature
05/12/2016 — Date

PLANS ADMISSIBLE
C.K. Ackermann
Reg. No. ST8605

Carel Ackermann
2 Karoeslot Willoperk
Cell 0825777397
Tel/Fax 011 7643365

29/11/16

NOTES:

1. all levels, dimensions and positions to be checked and verified before any work is commenced.
2. figured dimensions to be taken in preference to scaled dimensions
3. these architectural drawings are to be read in conjunction with engineers and consultants drawings, where applicable.
4. care to be taken when excavating for new work, all existing pipes, cables, etc. exposed to be pointed out to client and/or architect, who shall advise necessary action to be taken
5. all work to be in accordance with good and accepted local building practice.
6. all building by-laws, health and fire requirements to be strictly adhered to.
7. any discrepancies must be reported to the architect immediately.
8. all building work to conform to national building regulations.

DRAINAGE

1.All drainage and plumbing work to comply with SANS 10400
2.I.E.'s or manholes at all bends and junctions and also at changes in direction in soil and waste pipes
3.All soil/waste pipes under building to be encased in 6:3:1 concrete min. 150mm thick to local authority's approval.
4.All waste fittings,floor outlets and gully's to have deep reseal traps.
5.All waste pipes and junctions to be fully accessible for cleaning /repair.
6.All pipes in concrete to be sleeved.
7.All O.V.P's to extend min.2000mm above window head.
8.Manholes to be 900mmx900mm with hand burnt stock brick walls with double seal cast iron covers.
9.Unvented drains not to exceed 6000mm in length.
10.W.C's to be 100mm diameter soil pipe.
11.Wash hand basins to be 50mm diameter waste pipes with deep seal traps.
12.Basins/showers/cleaners sinks and s/s sinks to be 50mm ø waste pipes with deep seal traps.
13.Gully's grease traps and floor drains too be 100mm ø cast iron with deep re-seal traps.
14.Vent valves to waste fittings as requested.
15.All drain pipes to have min. fall 1:40

ELECTRICAL

1.All electrical installations to comply with SANS 10400

BRICK NOTES

1.Brickwork to have "BRICKFORCE" every 5 courses unless otherwise indicated.
2.Soldier courses every 7 courses unless otherwise indicated.

VENTILATION

1.All ventilation to comply with SANS 10400
2.All habitable areas and toilets to be either naturally or mechanically cross ventilated.

Area Schedule

SITE	752,00 sqm
NEW GROUND FLOOR	67,94 sqm
NEW TRIPPLE GARAGE	63,34sqm
NEW DOUBLE TANDEM GARAGE	73,39sqm
NEW GARDEN STORE	4,09 sqm
NEW COVERED PATIO	53,90 sqm
NEW STAFF QUARTERS	23,36 sqm
NEW GROUND FLOOR TOTAL	286,02 sqm
NEW FIRST FLOOR	261,63 sqm
LESS DOUBLE VOLUME	14,42 sqm
NEW COV. PATIO 1	12,37 sqm
NEW COV. PATIO 2	48,13 sqm
NEW OPEN PATIO 1	35,82 sqm
NEW FIRST FLOOR TOTAL	343,52 sqm
NEW SECOND FLOOR	293,53sqm
LESS DOUBLE VOLUME	14,42 sqm
NEW 2ND/3RD BALCONY (OPEN)	8,47 sqm
NEW GUEST BALCONY (OPEN)	17,67 sqm
NEW MAIN BED BALCONY (OPEN)	13,98 sqm
NEW SECOND FLOOR TOTAL	319,23 sqm
TOTAL AREA HOUSE	948,77 sqm
PERMITTED COVERAGE	–
ACTUAL COVERAGE	374,08 sqm
ACTUAL COVERAGE	49,75%
AREA CONSIDERED FOR F.A.R.	646,46 sqm
ACTUAL F.A.R.	0.86

2	CHANGES AS PER CLIENT ISSUED FOR PRESENTATION	21/11/16	GMT
1	ISSUED FOR PRESENTATION	14/11/16	GMT
	revision	date	by

owner's signature

emastudio
architectural design
ELEKTRA MICHAEL PrArch 21163
Postnet Suite 150,
Private bag x1
Edenglen 1613
TEL: 082 927 2397
Fax: 086 565 9499
e-mail: elektra@emastudio.co.za


Project Description

PROPOSED NEW RESIDENCE FOR MR. LAMBRAKIS ON STAND 705 ALLEN'S NEK EXT. 21 ADDRESS : WILHELMINA AVENUE

Drawing Description

**WORKING DRAWING
LIGHTING LAYOUT
ELECTRICAL LAYOUT
HOT WATER RETICULATION**

scale	drawn
1:75	GMT
revision 2	date 08 - 11 - 2016
	checked
job no.	drawing no. SOLL1116/10

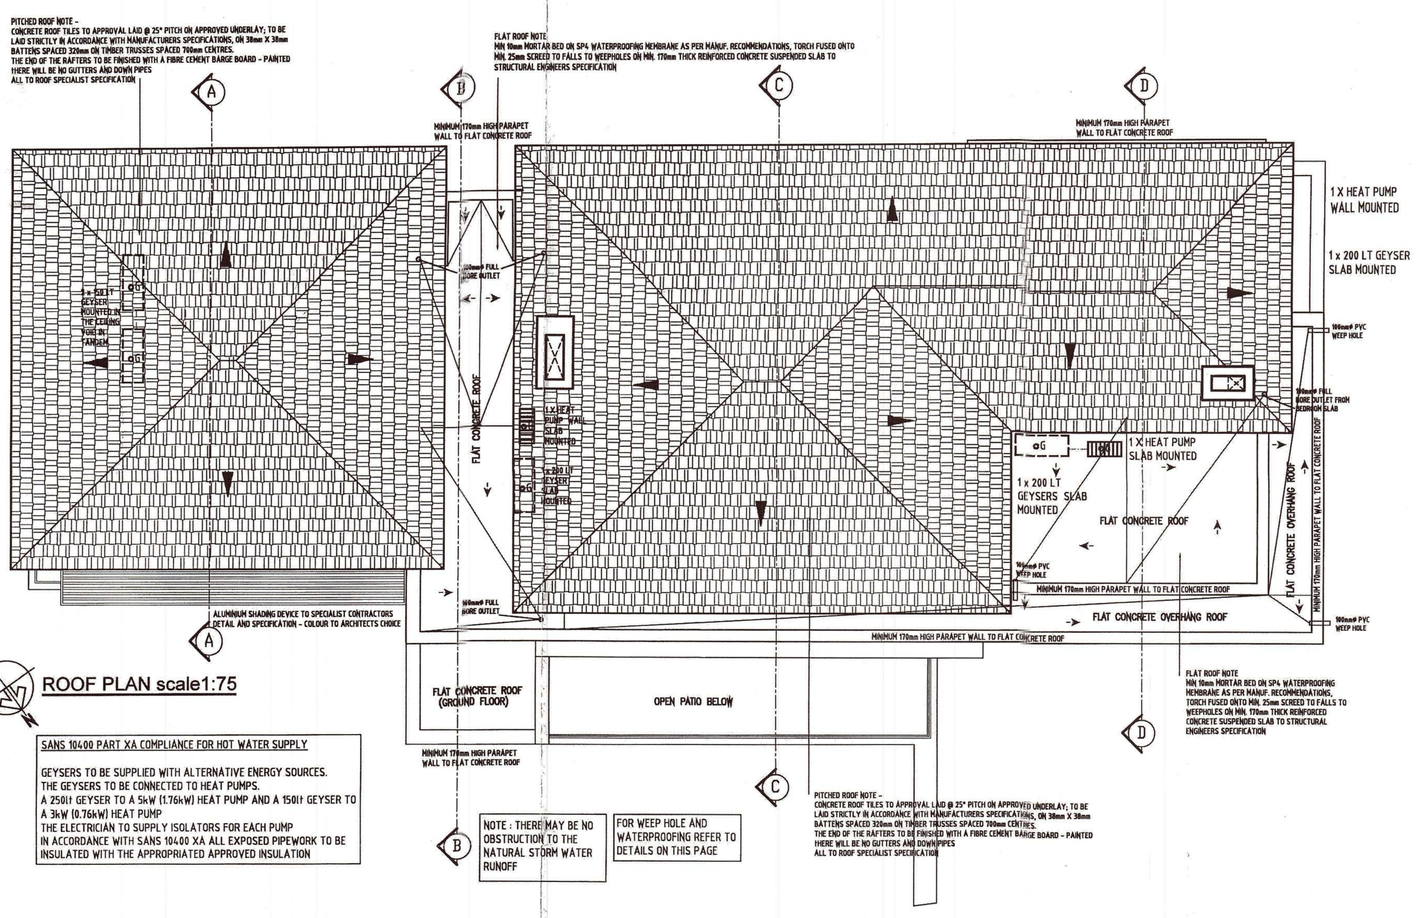


ROOF PLAN scale1:75

NOTE : THERE MAY BE NO OBSTRUCTION TO THE NATURAL STORM WATER RUNOFF


FOR WEEP HOLE AND WATERPROOFING REFER TO DETAILS ON THIS PAGE

SANS 10400 PART XA COMPLIANCE FOR HOT WATER SUPPLY


GEYSERS TO BE SUPPLIED WITH ALTERNATIVE ENERGY SOURCES.
THE GEYSERS TO BE CONNECTED TO HEAT PUMPS.
A 250lt GEYSER TO A 5kW (1.76kW) HEAT PUMP AND A 150lt GEYSER TO A 3kW (0.76kW) HEAT PUMP
THE ELECTRICIAN TO SUPPLY ISOLATORS FOR EACH PUMP
IN ACCORDANCE WITH SANS 10400 XA ALL EXPOSED PIPEWORK TO BE INSULATED WITH THE APPROPRIATED APPROVED INSULATION

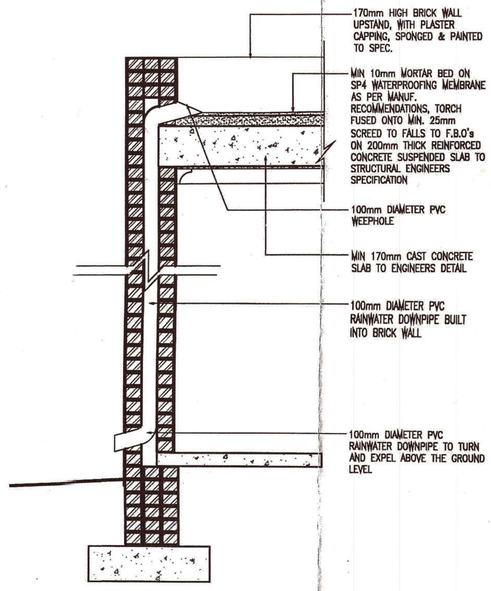

DETAIL A - WEEPHOLE WITH CONCEALED DOWNPIPE scale1:20

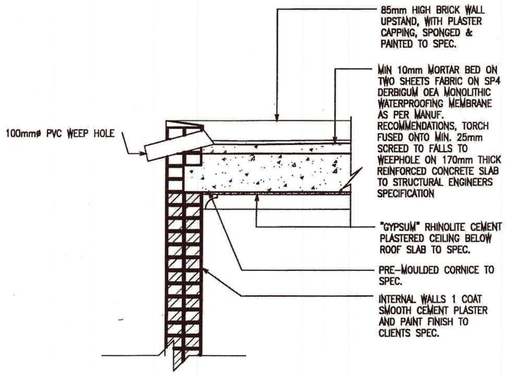


WATERPROOFING DETAIL WITH WEEP HOLE scale1:20

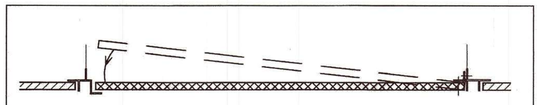


Gypsum ceiling access panel comprising 635 x 635mm White epoxy coated aluminium T-profile with 580 x 580mm White epoxy coated steel top hinged pan as supplied by manufacturer, fitted flush to flush plaster timber branded ceiling, screw fixed through stalk of T-profile frame into prepared ceiling structure material, all in accordance with the manufacturer's recommendations.

CEILING ACCESS PANEL: TOP HINGED scale 1:5

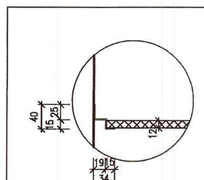

Gypsum plaster grid ceiling system with 12mm thick plasterboard, fixed at right angles to 35mm concealed face suspended ceiling grid system with 24 x 35mm high galvanised steel knurled capped main tees at 1200mm centres and cross tees at 400mm centres, using 25mm drywall screws at 150mm centres. Ceiling perimeter to be finished using 34 x 40mm shadow line wall angle with all joints to be taped and plastered using Jumbo jointing compound and prepared for decoration, all in accordance with SABISA (South African Building Interior Systems Association) installation guides.

DETAIL - CEILING SHADOW LINE scale 1:5

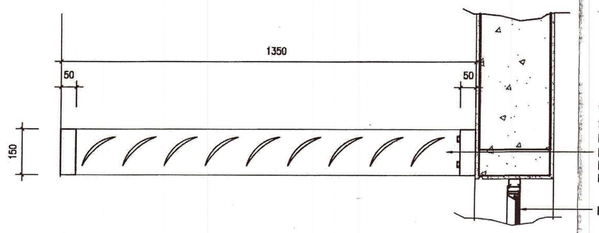

LOUVRE SCREENS MANUFACTURED TO SPECIALIST CONTRACTORS DETAIL AND SPECIFICATION

"FLOATING LOUVRE PANEL"
STANDARD ALUMINIUM LOUVE PROFILE FITTED BETWEEN A POWDER COATED ALUMINIUM FRAME (150mm X 50mm RECTANGULAR PROFILE).
FRAME TO BE FITTED TO THE HOUSE WALL ABOVE THE WINDOW LEVEL WITH THE UNDERSIDE OF THE LINTEL.

POWDER COATED ALUMINIUM FRAMED SLIDING DOOR

ALUMINIUM LOUVRE SHADING DETAIL - HORIZONTAL scale 1:10

DEVELOPMENT PLANNING AND URBAN MANAGEMENT
BUILDING CONTROL OFFICER
RECOMMENDED FOR APPROVAL
2017 -07- 31
APPROVED
ON BEHALF OF CITY OF JOHANNESBURG
REF No. 2017-01-26615
BCO 550 OCJ

GAS BOTTLES IN TAMPER PROOF LOCKABLE CAGE

NOTE : ENGINEERING


ALL STEELWORK SPECIFICATIONS, FIXING DETAILS, QUANTITY AND PLACING OF STRUCTURAL MEMBERS TO ENGINEERS DETAILING

ALL CAST AND STRUCTURAL CONCRETE SLABS, WALLS AND BEAMS, THEIR SPECIFICATIONS AND DETAILS TO ENGINEERS DETAILING


NATIONAL BUILDING REGULATIONS and BUILDING STANDARDS AMENDMENT Act, 1995 Section 14 (2A)

I, _____
as Owner / Authorised representative
ACCEPT THE FOLLOWING CONDITIONS
AN OBLIGATION BY THE DESIGNER OF THE PREFABRICATED TIMBER ROOF STRUCTURE WILL BE SUBMITTED TO COUNCIL PRIOR TO THE ERECTIONOF THE TIMB. TRUSSES.
A CLEARANCE CERTIFICATE WILL BE SUBMITTED BY THE DESIGNER PRIOR TO THE ISSUE OF AN OCCUPANCY CERTIFICATE
Signed _____ Date _____

APPOINTED ENGINEER:
ENGINEERS' STAMP.
ENGINEERS' SIGNATURE:_____
PROFESSIONAL NUMBER _____
This stamp serves to confirm that I have had sight of the drawings related to this project and understand the scope of work required

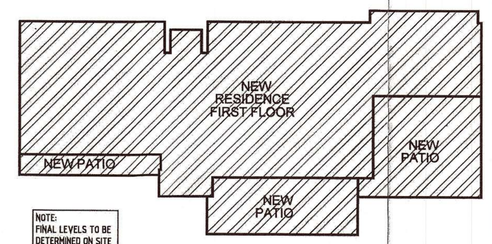

NOTE:
FINAL LEVELS TO BE DETERMINED ON SITE STAIRS TO APPLY

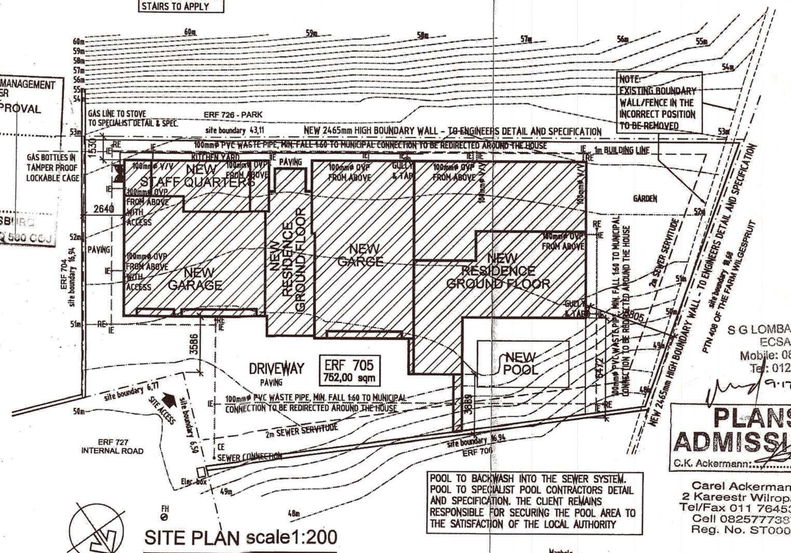

SITE PLAN scale1:200

NOTES:

1. all levels, dimensions and positions to be checked and verified before any work is commenced.
2. figured dimensions to be taken in preference to scaled dimensions
3. these architectural drawings are to be read in conjunction with engineers and consultants drawings, where applicable.
4. care to be taken when excavating for new work, all existing pipes, cables, etc. exposed to be painted out by client and/or architect, who shall advise necessary action to be taken
5. all work to be in accordance with good and accepted local building practice.
6. all building by-laws, health and fire requirements to be strictly adhered to.
7. any discrepancies must be reported to the architect immediately.
8. all building work to conform to national building regulations.

DRAINAGE

1.All drainage and plumbing work to comply with SANS 10400
2.I.E's or manholes at all bends and junctions and also at changes in direction in soil and waste pipes
3.All soil/waste pipes under building to be encased in 6:3:1 concrete min. 150mm thick to local authority's approval.
4.All waste fittings,floor outlets and gully's to have deep reseal traps.
5.All waste pipes and junctions to be fully accessible for cleaning /repair.
6.All pipes in concrete to be sleeved.
7.All O.V.P's to extend min.2000mm above window head.
8.Manholes to be 900mmx900mm with hard burnt stock brick walls with double seal cast iron covers.
9.Unvented drains not to exceed 6000mm in length.
10.W.C's to be 100mm diameter soil pipe.
11.Wash hand basins to be 50mm diameter waste pipes with deep seal traps.
12.Basins/shavers/cleaners sinks and s/s sinks to be 50mm ø waste pipes with deep seal traps.
13.Gully's grease traps and floor drains too be 100mm ø cast iron with deep re-seal traps.
14.Vent valves to waste fittings as requested.
15.All drain pipes to have min. fall 1:40

ELECTRICAL

1.All electrical installations to comply with SANS 10400

BRICK NOTES

1.Brickwork to have "BRICKFORCE" every 5 courses unless otherwise indicated.
2.Soldier courses every 7 courses unless otherwise indicated.

VENTILATION

1.All ventilation to comply with SANS 10400
2.All habitable areas and toilets to be either naturally or mechanically cross ventilated.

Area Schedule

SITE	752,00 sqm
NEW GROUND FLOOR	67,94 sqm
NEW TRIPPLE GARAGE	63,34sqm
NEW DOUBLE TANDEM GARAGE	73,39sqm
NEW GARDEN STORE	4,09 sqm
NEW COVERED PATIO	53,90 sqm
NEW STAFF QUARTERS	23,36 sqm
NEW GROUND FLOOR TOTAL	286,02 sqm
NEW FIRST FLOOR	261,63 sqm
LESS DOUBLE VOLUME	14,42 sqm
NEW COV. PATIO 1	12,37 sqm
NEW COV. PATIO 2	48,13 sqm
NEW OPEN PATIO 1	35,82 sqm
NEW FIRST FLOOR TOTAL	343,52 sqm
NEW SECOND FLOOR	293,53sqm
LESS DOUBLE VOLUME	14,42 sqm
NEW 2ND/3RD BALCONY (OPEN)	8,47 sqm
NEW GUEST BALCONY (OPEN)	17,67 sqm
NEW MAIN BED BALCONY (OPEN)	13,98 sqm
NEW SECOND FLOOR TOTAL	319,23 sqm
TOTAL AREA HOUSE	948,77 sqm
PERMITTED COVERAGE	–
ACTUAL COVERAGE	374,08 sqm
ACTUAL COVERAGE	49,75%
AREA CONSIDERED FOR F.A.R.	646,46 sqm
ACTUAL F.A.R.	0.86

STRUBENS RIDGE •ESTATE•
Wilhelmina Avenue, Allensnek Ext 21, Roodepoort

Director Signature
Director Signature
Date

2	CHANGES AS PER CLIENT ISSUED FOR PRESENTATION	21/11/16	GMT
1	ISSUED FOR PRESENTATION	14/11/16	GMT
	revision	date	by

owner's signature

emastudio
architectural design
ELEKTRA MICHAEL PrArch 21163
Postnet Suite 150,
Private bag x1
Edenglen 1613
TEL: 082 927 2397
Fax: 086 565 9499
e-mail: elektra@emastudio.co.za

Project Description

PROPOSED NEW RESIDENCE FOR MR. LAMBRAKIS ON STAND 705 ALLEN'S NEK EXT. 21 ADDRESS : WILHELMINA AVENUE

Drawing Description

WORKING DRAWING ROOF PLAN SITE PLAN

S G LOMBAARD PR ENG
ECSA 950443
Mobile: 083 657 3007
Tel: 012-653 4630

PLANS ADMISSIBLE
C.K. Ackermann

Carel Ackermann
2 Kareestr Wilropark
Tel/Fax 011 76453365
Cell 0825777337
Reg. No. ST0003

scale	1:50	1:200	drawn GMT
revision 2	date 08 - 11 - 2016		checked
job no.			drawing no. SOLL1116/4