ANNEXURE - "C:

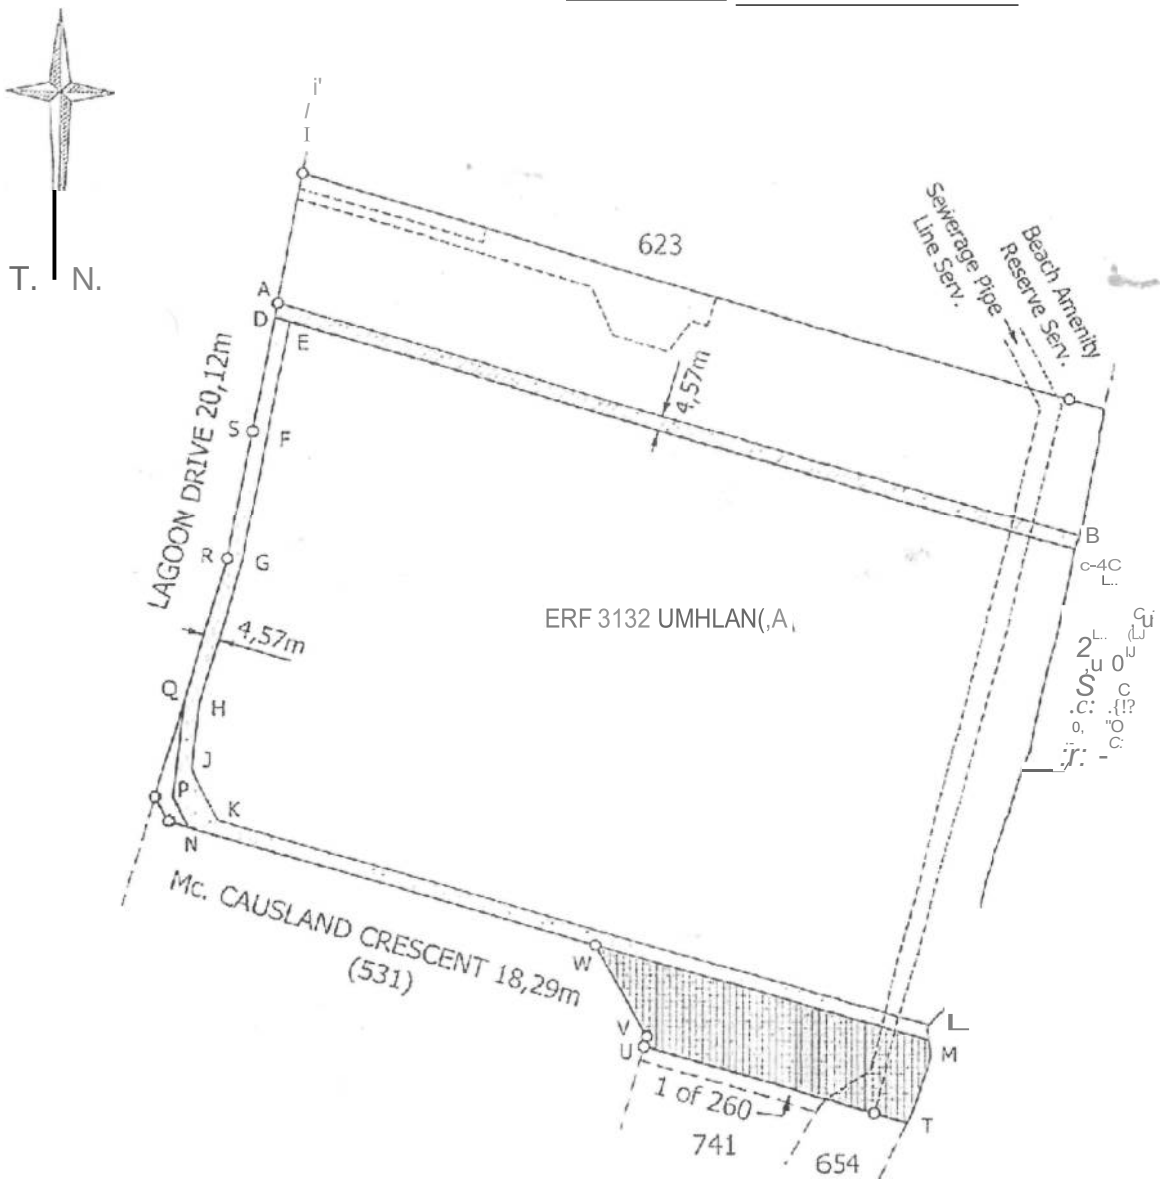

I. lhe rigu,c A B C D reoresents ar existing Stormw;iter SeNitude.

2. The figure D E F G H J K L M I\ F Q R S represen:3 tl,l, approximate position of a proposed Sewer and D·ain Servitude.

3. 1he figure W :v· T U 'I represents a prop:ised Subcf1VJs10,. "Jesignate::l Property"

name of sche:ne :

PEARLS OF UMHLANGA

PLAN SHOWING

1) existing Stormwater Servitude
2) Proposed Sewer and Drain Servit.1de
3) Proposed Subdivisior

Scale 1: 2000

Yrn,••Clltf .'

I\ Visick.

I},. Moodie

r•oitss.Wl l4nd Sur.,cyors, T"w,shlp PJ f'ITiUS.
E't'n!!:<!1'.nr; ,eyers(S :tional TilleColl!iullonls,
AirSlrve-1Consu tant1, C:S Con,ul:anls

•190 l,._•Js,:J·s HtCilf•' AY. ▶ 11.'Nll.Lt:. :X..K.tsM!4(CJ
P. 0.1.l::>X1018,i ' \,"V,L.£, •h)SA
:!_ -:{0)1) I)1)M fA)t '(IIII)(i'.OIA

DATP: "ro'IP'-1111:.:r.:i
O lt',VMo. •SC-'YS. .I\", X .DRV.
PV,'I"lo : Jt,97

APPROVED BY : JMG
DRAWN BY : RD
FILE No. : UR6